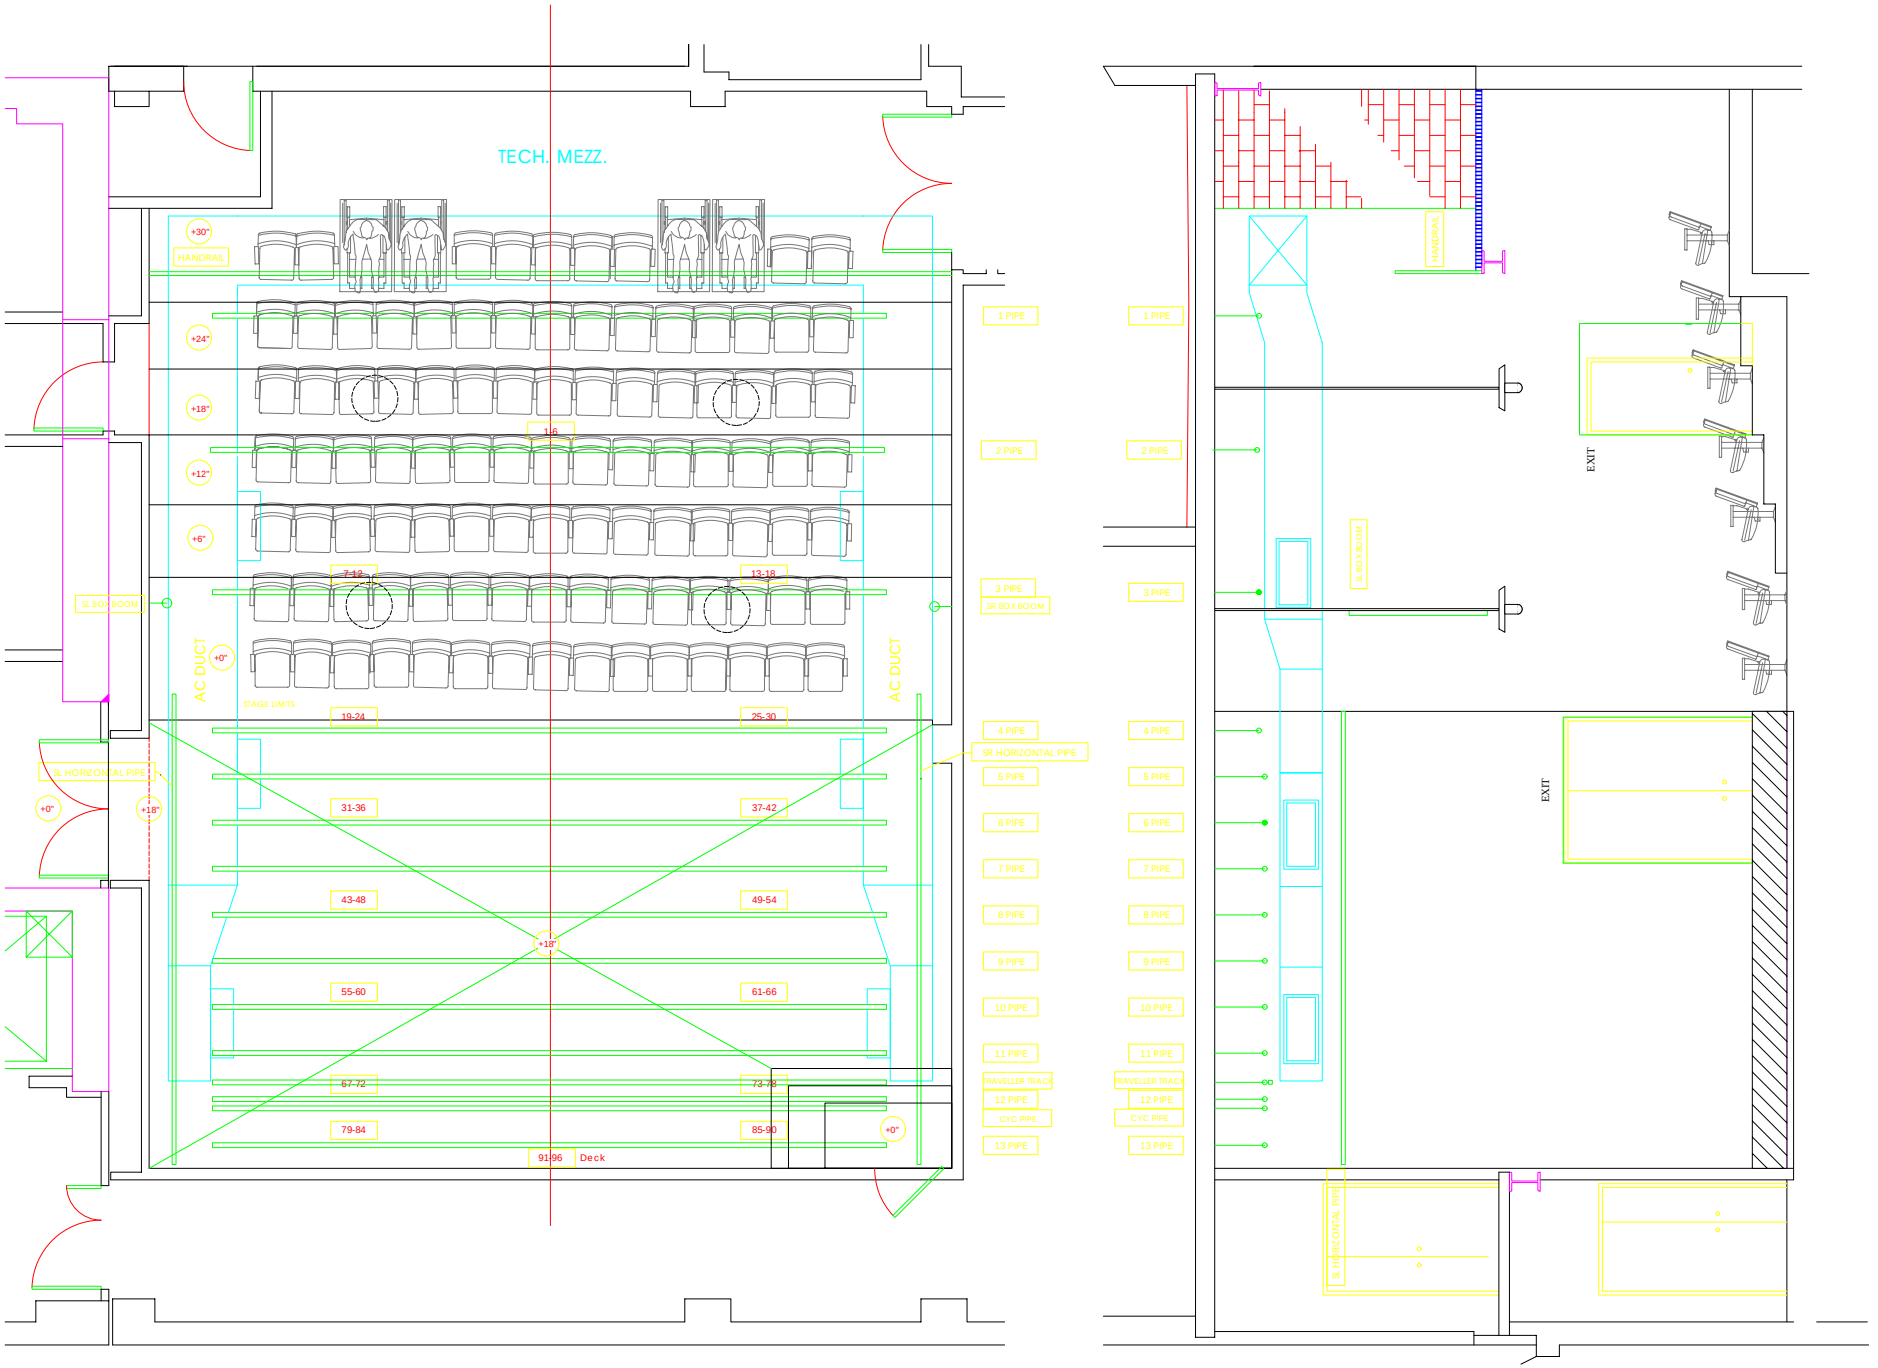

Theatre Row	
Clurman Theater	
1/2" = 1'-0"	
Revised 5/26/05	